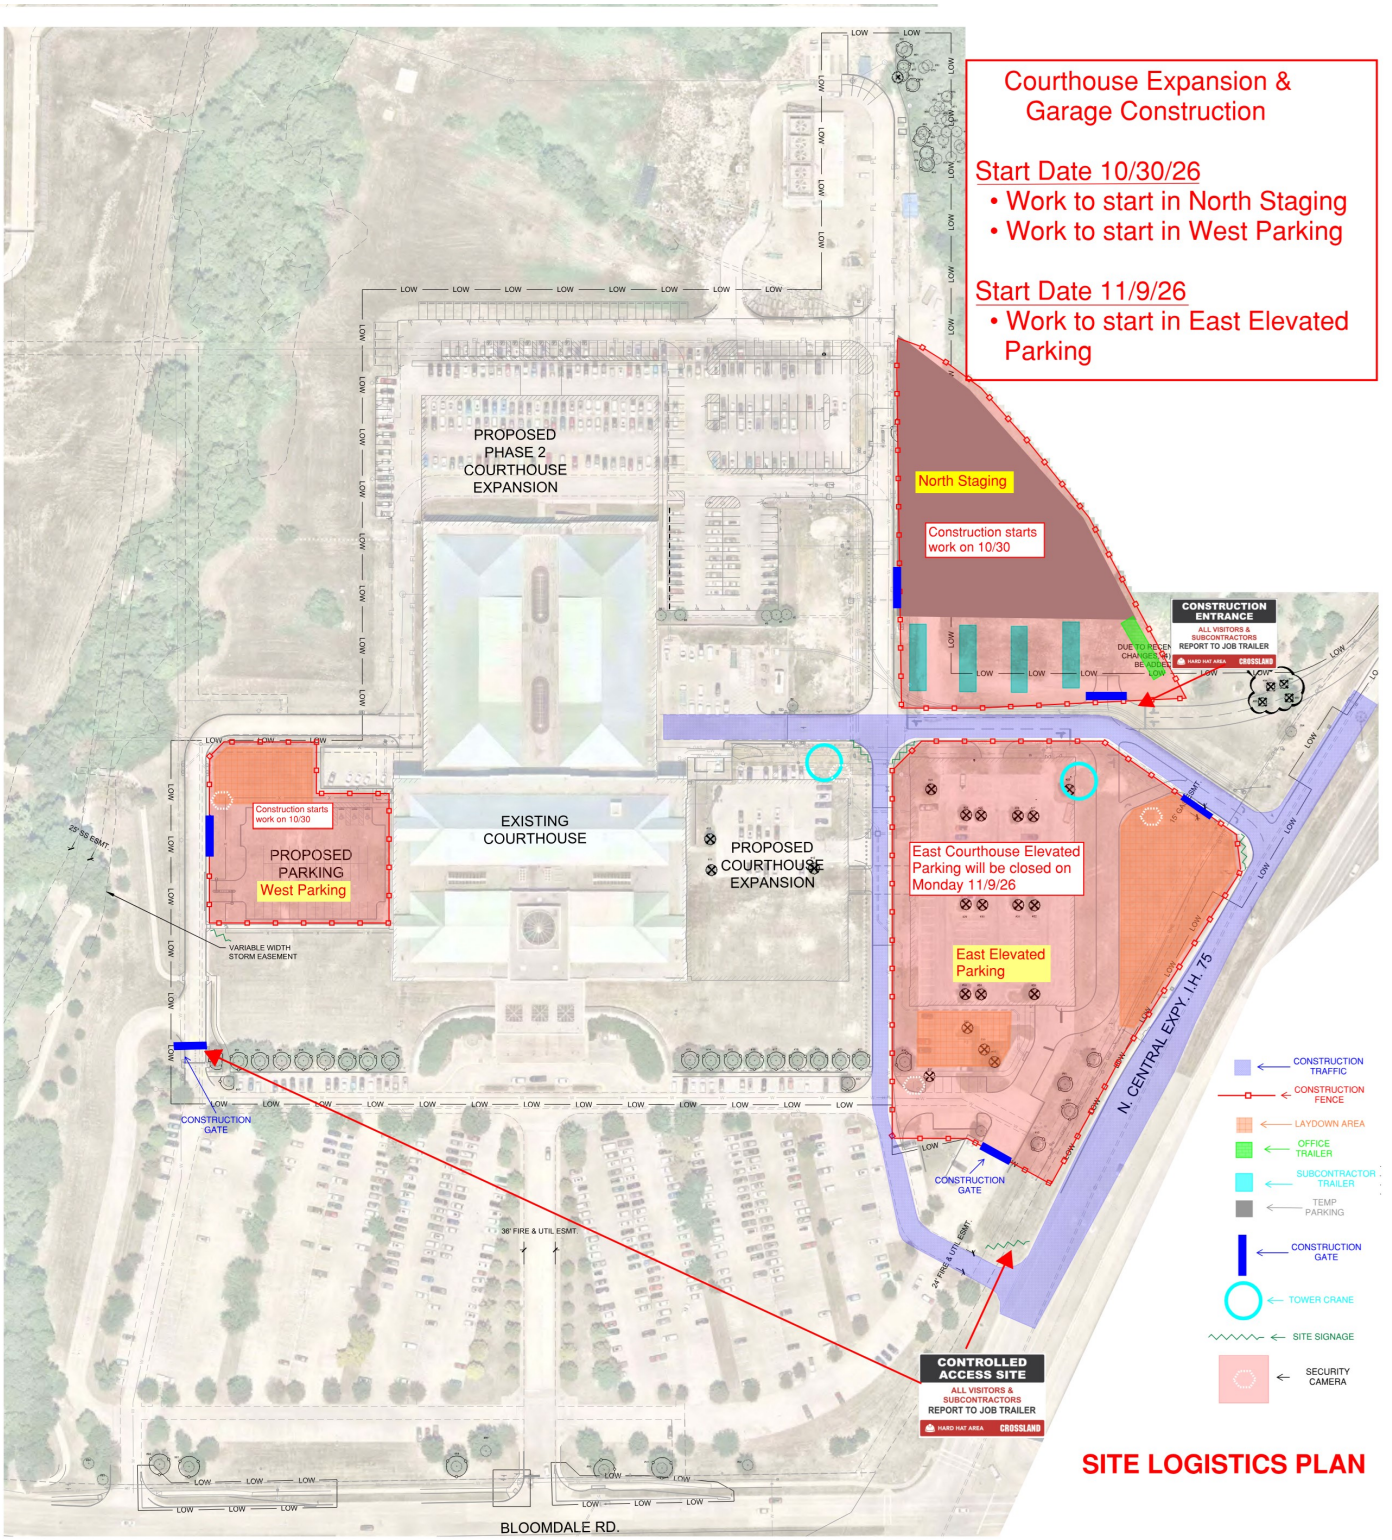
Courthouse Expansion & Garage Construction
Start Date 10/30/26
• Work to start in North Staging
• Work to start in West Parking
Start Date 11/9/26
• Work to start in East Elevated Parking
PROPOSED PHASE 2 COURTHOUSE EXPANSION
North Staging
Construction starts work on 10/30
CONSTRUCTION ENTRANCE
ALL VISITORS & SUBCONTRACTORS REPORT TO JOB TRAILER
HARD HAT AREA
CROSSLAND
EXISTING COURTHOUSE
PROPOSED COURTHOUSE EXPANSION
Construction starts work on 10/30
PROPOSED PARKING
West Parking
East Courthouse Elevated Parking will be closed on Monday 11/9/26
East Elevated Parking
VARIABLE WIDTH STORM EASEMENT
CONSTRUCTION GATE
36' FIRE & UTIL ESMT.
N. CENTRAL EXPY. / I.H. 75
CONTROLLED ACCESS SITE
ALL VISITORS & SUBCONTRACTORS REPORT TO JOB TRAILER
BLOOMDALE RD.
CONSTRUCTION TRAFFIC
CONSTRUCTION FENCE
LAYDOWN AREA
OFFICE TRAILER
SUBCONTRACTOR TRAILER
TEMP PARKING
CONSTRUCTION GATE
TOWER CRANE
SITE SIGNAGE
SECURITY CAMERA
SITE LOGISTICS PLAN