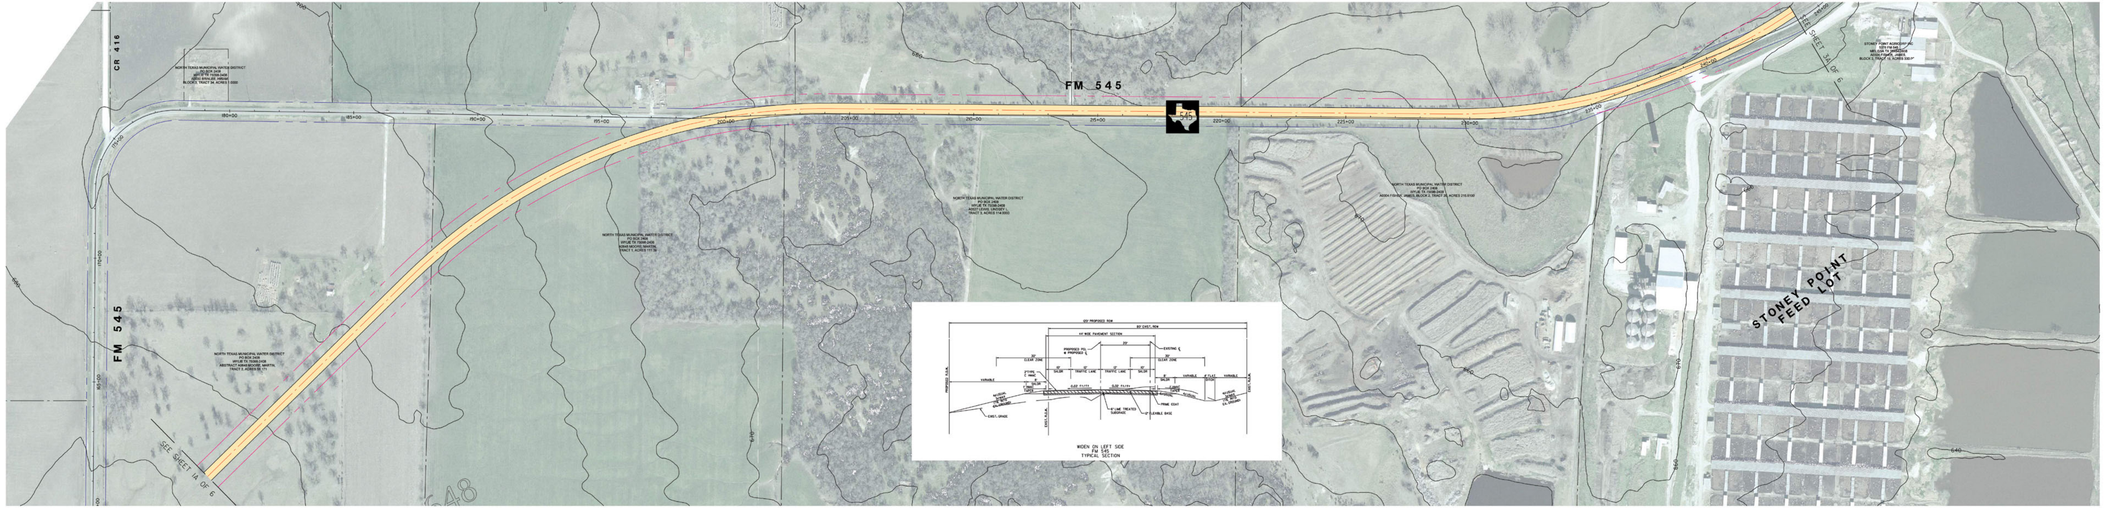

LEGEND

- NEW PAVEMENT
- PROPOSED ROW
- EXISTING ROW
- CENTER LINE
- PROPERTY LINE

N

0 100 200 300

GRAPHIC SCALE
IN FEET

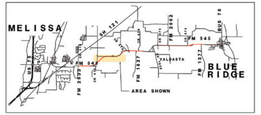

KEY MAP

LEGEND

- NEW PAVEMENT
- PROPOSED ROW
- EXISTING ROW
- CENTER LINE
- PROPERTY LINE

N

0 100 200 300

GRAPHIC SCALE
IN FEET

Lockwood, Andrews & Newnam, Inc.

FM 545
MELISSA TO BLUE RIDGE
RECOMMENDED IMPROVEMENTS

Lockwood, Andrews & Newnam, Inc.

FM 545
MELISSA TO BLUE RIDGE
RECOMMENDED IMPROVEMENTS

SHEET 2A OF 6 01/1/2006