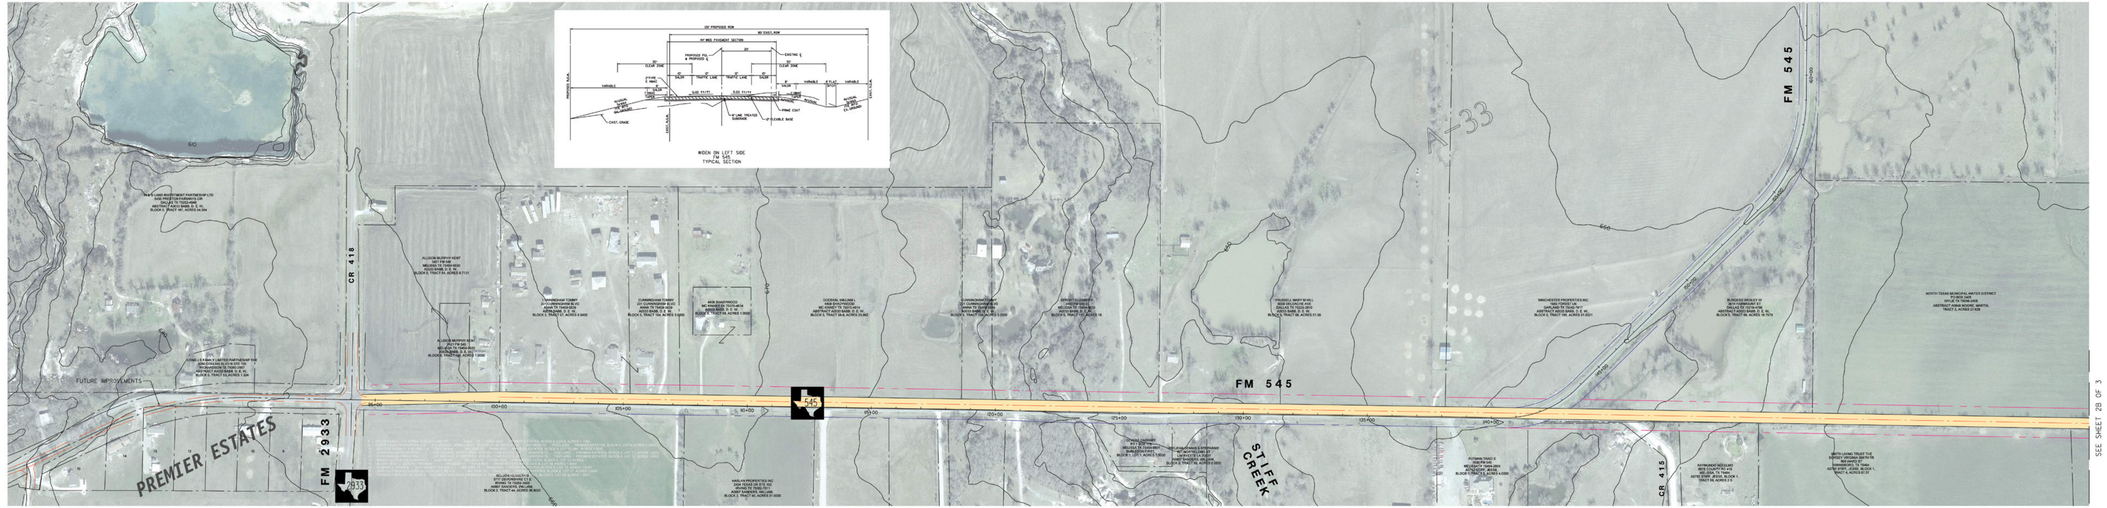

WORK ON LEFT SIDE
TYPICAL SECTION

LEGEND

- NEW PAVEMENT
- PROPOSED ROW
- EXISTING ROW
- CENTER LINE
- PROPERTY LINE

N

0 100 200 300
GRAPHIC SCALE
IN FEET

Lockwood, Andrews & Newnam, Inc.
TEXAS REGISTERED ENGINEERING FIRM F-2165
TEXAS REGISTERED LANDSCAPE ARCHITECTURAL FIRM LA-1

FM 545
MELISSA TO BLUE RIDGE
RECOMMENDED IMPROVEMENTS

SHEET 1B OF 3 01/01/2006

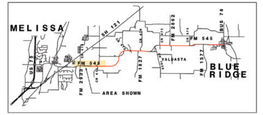

KEY MAP

LEGEND

- NEW PAVEMENT
- PROPOSED ROW
- EXISTING ROW
- CENTER LINE
- PROPERTY LINE

N

0 100 200 300
GRAPHIC SCALE
IN FEET

Lockwood, Andrews & Newnam, Inc.
TEXAS REGISTERED ENGINEERING FIRM F-2165
TEXAS REGISTERED LANDSCAPE ARCHITECTURAL FIRM LA-1

FM 545
MELISSA TO BLUE RIDGE
RECOMMENDED IMPROVEMENTS

SHEET 1B OF 3 01/01/2006