Collin County Outer Loop Study
From S.H. 121 to U.S. 380
Alternative Alignments

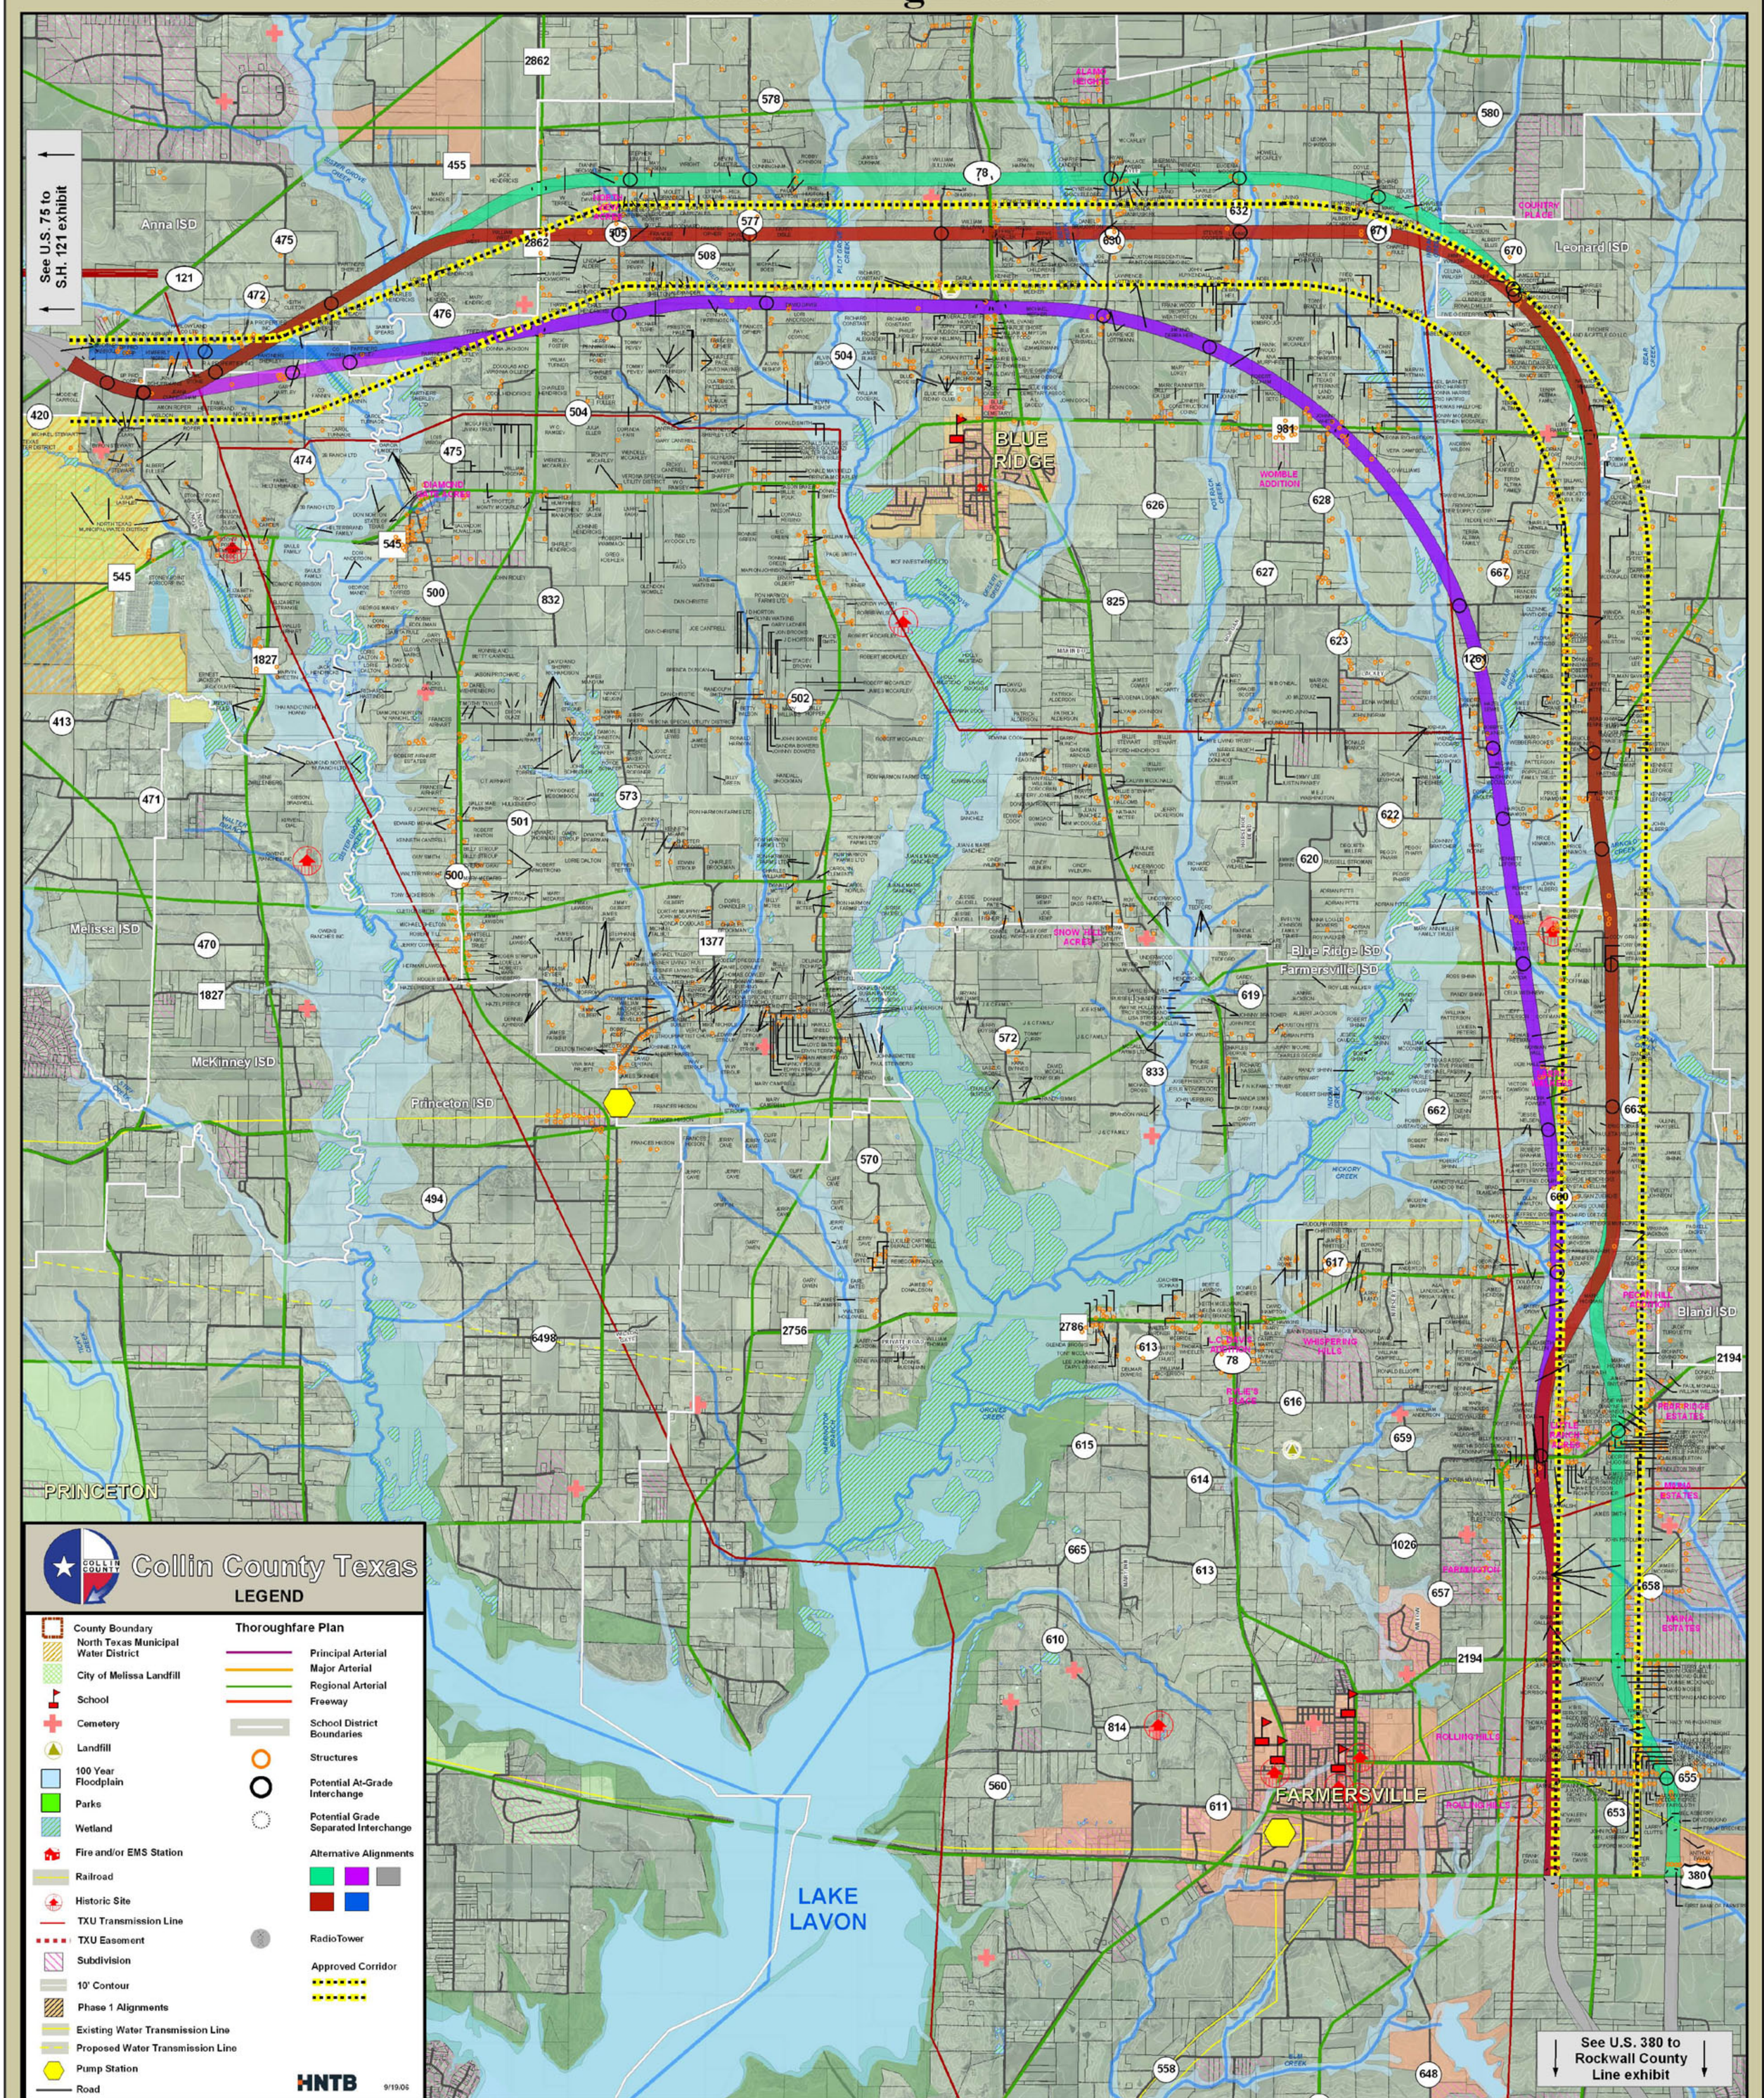

NOTE: THESE ARE PRELIMINARY DESIGN CONCEPTS SUBJECT TO CHANGE BASED ON FURTHER DEVELOPMENTS.