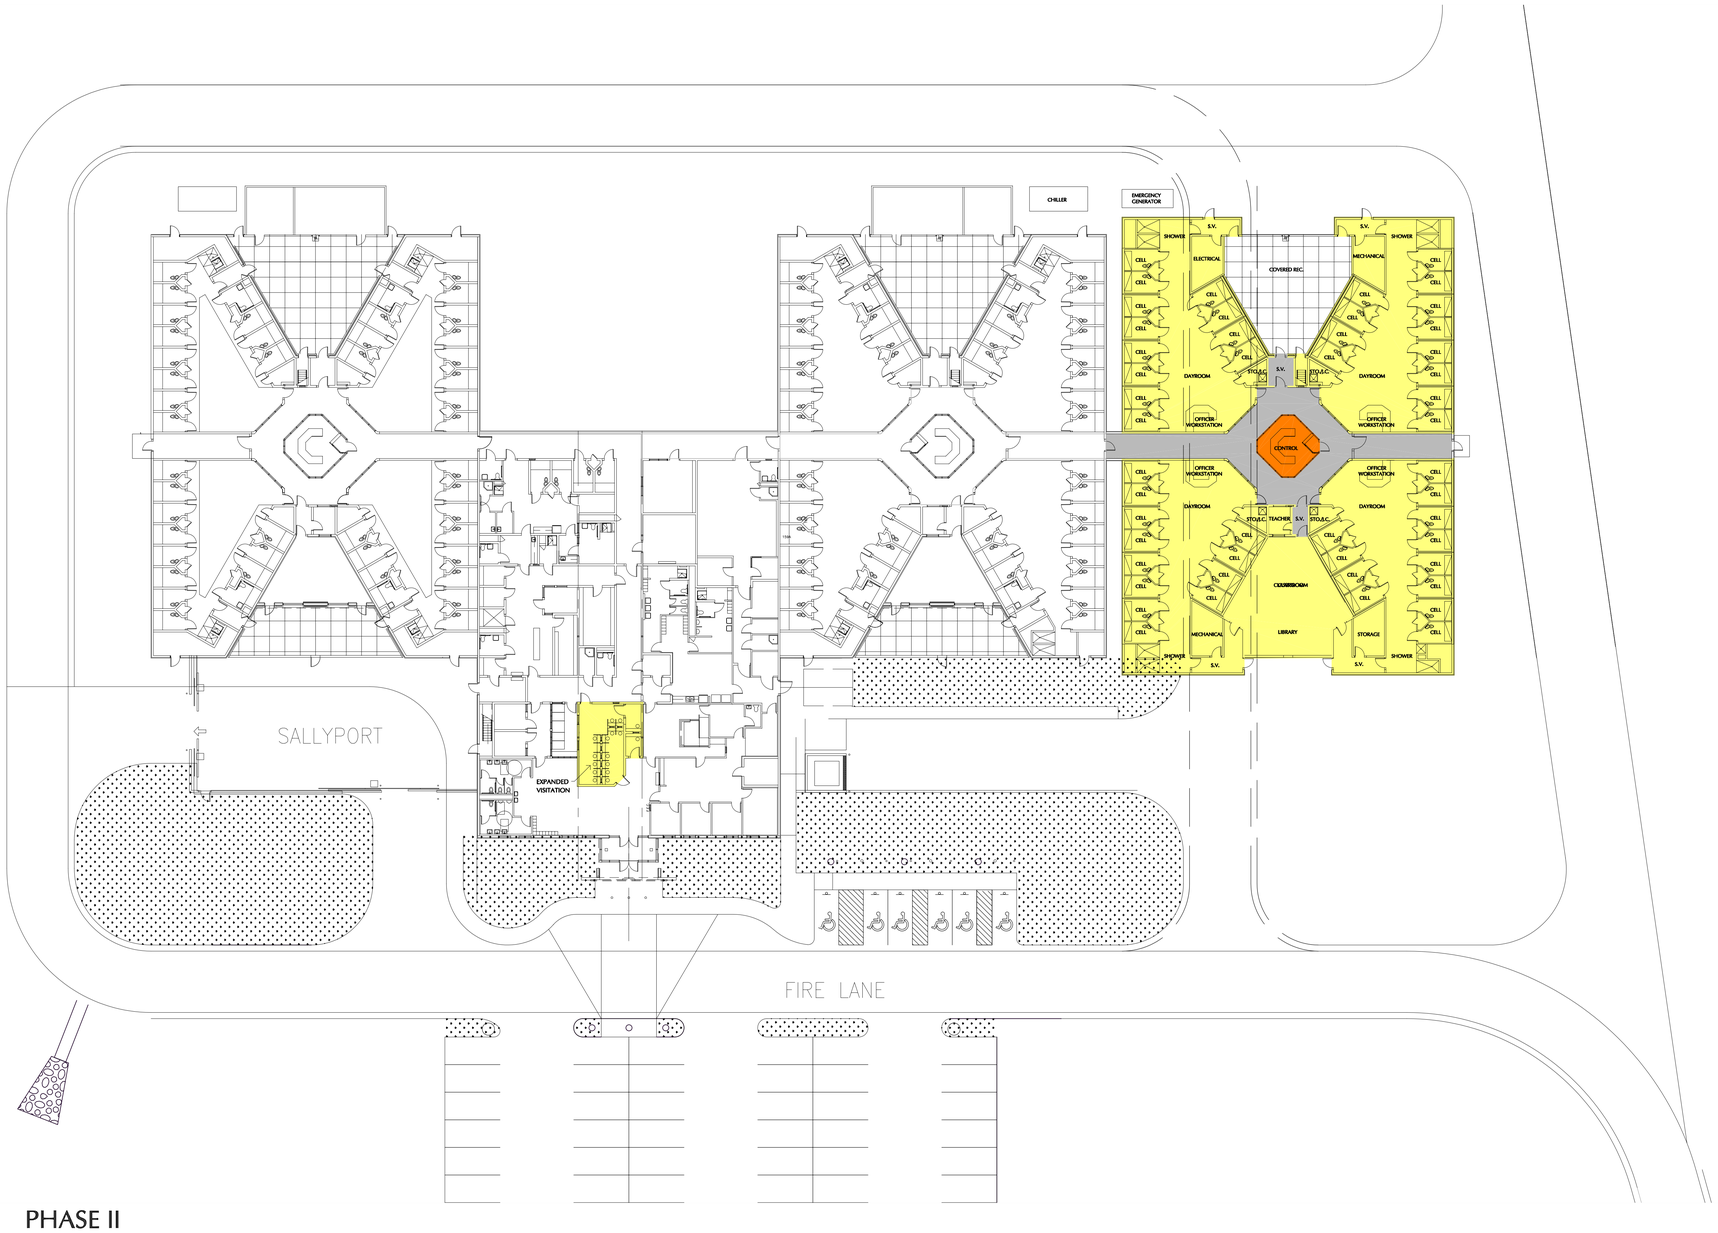

PHASE II

COLLIN COUNTY JUVENILE DETENTION CENTER ADDITION

NORTH

WIGINTON HOOKER JEFFRY ARCHITECTS